

BIG LAKE, MN

ARCHITECT: COLE GROUP ARCHITECTS
216 PARK AVENUE SOUTH
SUITE 102
ST. CLOUD, MN 56301
PHONE: (320) 654-6510

A001	TITLE & CODE INFO
A101	BUILDING FLOOR PLAN
A105	BUILDING ROOF PLAN
A501	BUILDING ELEVATIONS
A701	SECTIONS & DETAILS

PERMIT SET - AUGUST 3RD, 2026	
	- ADDENDUM #1
	-
	-
	-
	-
	-

A NEW ONE STORY 8,000 GROSS S.F. CAR CONDO STORAGE BUILDING WITH 2,576 S.F. OF FUTURE MEZZANINE.

2020 MINNESOTA STATE BUILDING CODE

- A. OCCUPANCIES (M.S.B.C. CHAPTER 5):
S-1 VEHICLE STORAGE (SECTION 311.2)
- B. OCCUPANCY SEPARATION (M.S.B.C. CHAPTER 5):
NO SEPARATION REQUIRED
- C. TYPE OF CONSTRUCTION (M.S.B.C. CHAPTER 6):
TYPE V-B (NOT RATED)
- D. ALLOWABLE AREA PER FLOOR (M.S.B.C. CHAPTER 5 TABLE 506.2):
BASIC ALLOWABLE AREA PER FLOOR = 9,000 S.F.
FRONTAGE INCREASE = $9,000 \text{ S.F.} \times (.75) = 6,750 \text{ S.F.}$
(SECTION 506.2)
TOTAL ALLOWED FLOOR AREA = 15,750 S.F.
TOTAL ACTUAL BUILDING FLOOR AREA = 12,000 S.F.
- E. ALLOWABLE HEIGHT (M.S.B.C. CHAPTER 5 TABLE 504.3 & 504.4):
S-1 OCCUPANCY = 1 STORY / 40'-0"
S-1 OCCUPANCY = ACTUAL HEIGHT 1 STORY - 26'-4"
- F. FIRE SPRINKLERS (M.S.B.C. CHAPTER 9):
NOT REQUIRED PER THE FOLLOWING:
 - S-1 FIRE AREA 12,000 SF OR LESS
 - S-1 FIRE AREA NOT LOCATED MORE THAN 3-STORIES ABOVE GRADE (ACTUAL: 1-STORY)
 - COMBINED S-1 FIRE AREA LESS THAN 24,000 SF
 - TENANTS NOT STORING COMMERCIAL MOTOR VEHICLES (10,000 LBS, 1/1 OR 1/4 PASSENGERS; OR LESS)
 - TENANTS NOT TO CLASSIFY AS A REPAIR GARAGE
 - TENANTS NOT STORING MORE THAN 20,000 CUBIC FEET OF TIRES (COMBINED)
 - TENANTS NOT STORING MORE THAN 2,500 SF OF UPHOLSTERED FURNITURE OR MATTRESSES (COMBINED)

G. MEANS OF EGRESS (M.S.B.C. CHAPTER 10):

CONDO #1
GRADE FLOOR: 1,000 S.F. (TABLE 1004.5)
FUTURE MEZZANINE: 322 S.F. (TABLE 1004.5)
1,000 S.F. / 200 S.F. PER OCC. = 5
I EXIT REQ'D - I PROVIDED (TABLE 1006.2.1)
MAXIMUM EXIT ACCESS TRAVEL DISTANCE
LESS THAN 100'-0" (TABLE 1006.2.1 & SECT. 505)

CONDO #2
GRADE FLOOR: 1,000 S.F. (TABLE 1004.5)
FUTURE MEZZANINE: 322 S.F. (TABLE 1004.5)
1,000 S.F. / 200 S.F. PER OCC. = 5
I EXIT REQ'D - I PROVIDED (TABLE 1006.2.1)
MAXIMUM EXIT ACCESS TRAVEL DISTANCE
LESS THAN 100'-0" (TABLE 1006.2.1 & SECT. 505)

CONDO #3
GRADE FLOOR: 1,000 S.F. (TABLE 1004.5)
FUTURE MEZZANINE: 322 S.F. (TABLE 1004.5)
1,000 S.F. / 200 S.F. PER OCC. = 5
I EXIT REQ'D - I PROVIDED (TABLE 1006.2.1)
MAXIMUM EXIT ACCESS TRAVEL DISTANCE
LESS THAN 100'-0" (TABLE 1006.2.1 & SECT. 505)

CONDO #4
GRADE FLOOR: 1,000 S.F. (TABLE 1004.5)
FUTURE MEZZANINE: 322 S.F. (TABLE 1004.5)
1,000 S.F. / 200 S.F. PER OCC. = 5
I EXIT REQ'D - I PROVIDED (TABLE 1006.2.1)
MAXIMUM EXIT ACCESS TRAVEL DISTANCE
LESS THAN 100'-0" (TABLE 1006.2.1 & SECT. 505)


CONDO #5
GRADE FLOOR: 1,000 S.F. (TABLE 1004.5)
FUTURE MEZZANINE: 322 S.F. (TABLE 1004.5)
1,000 S.F. / 200 S.F. PER OCC. = 5
I EXIT REQ'D - I PROVIDED (TABLE 1006.2.1)
MAXIMUM EXIT ACCESS TRAVEL DISTANCE
LESS THAN 100'-0" (TABLE 1006.2.1 & SECT. 505)

CONDO #6
GRADE FLOOR: 1,000 S.F. (TABLE 1004.5)
FUTURE MEZZANINE: 322 S.F. (TABLE 1004.5)
1,000 S.F. / 200 S.F. PER OCC. = 5
I EXIT REQ'D - I PROVIDED (TABLE 1006.2.1)
MAXIMUM EXIT ACCESS TRAVEL DISTANCE
LESS THAN 100'-0" (TABLE 1006.2.1 & SECT. 505)

CONDO #7
GRADE FLOOR: 1,000 S.F. (TABLE 1004.5)
FUTURE MEZZANINE: 322 S.F. (TABLE 1004.5)
1,000 S.F. / 200 S.F. PER OCC. = 5
I EXIT REQ'D - I PROVIDED (TABLE 1006.2.1)
MAXIMUM EXIT ACCESS TRAVEL DISTANCE
LESS THAN 100'-0" (TABLE 1006.2.1 & SECT. 505)

CONDO #8
GRADE FLOOR: 1,000 S.F. (TABLE 1004.5)
FUTURE MEZZANINE: 322 S.F. (TABLE 1004.5)
1,000 S.F. / 200 S.F. PER OCC. = 5
I EXIT REQ'D - I PROVIDED (TABLE 1006.2.1)
MAXIMUM EXIT ACCESS TRAVEL DISTANCE
LESS THAN 100'-0" (TABLE 1006.2.1 & SECT. 505)

[illegible]

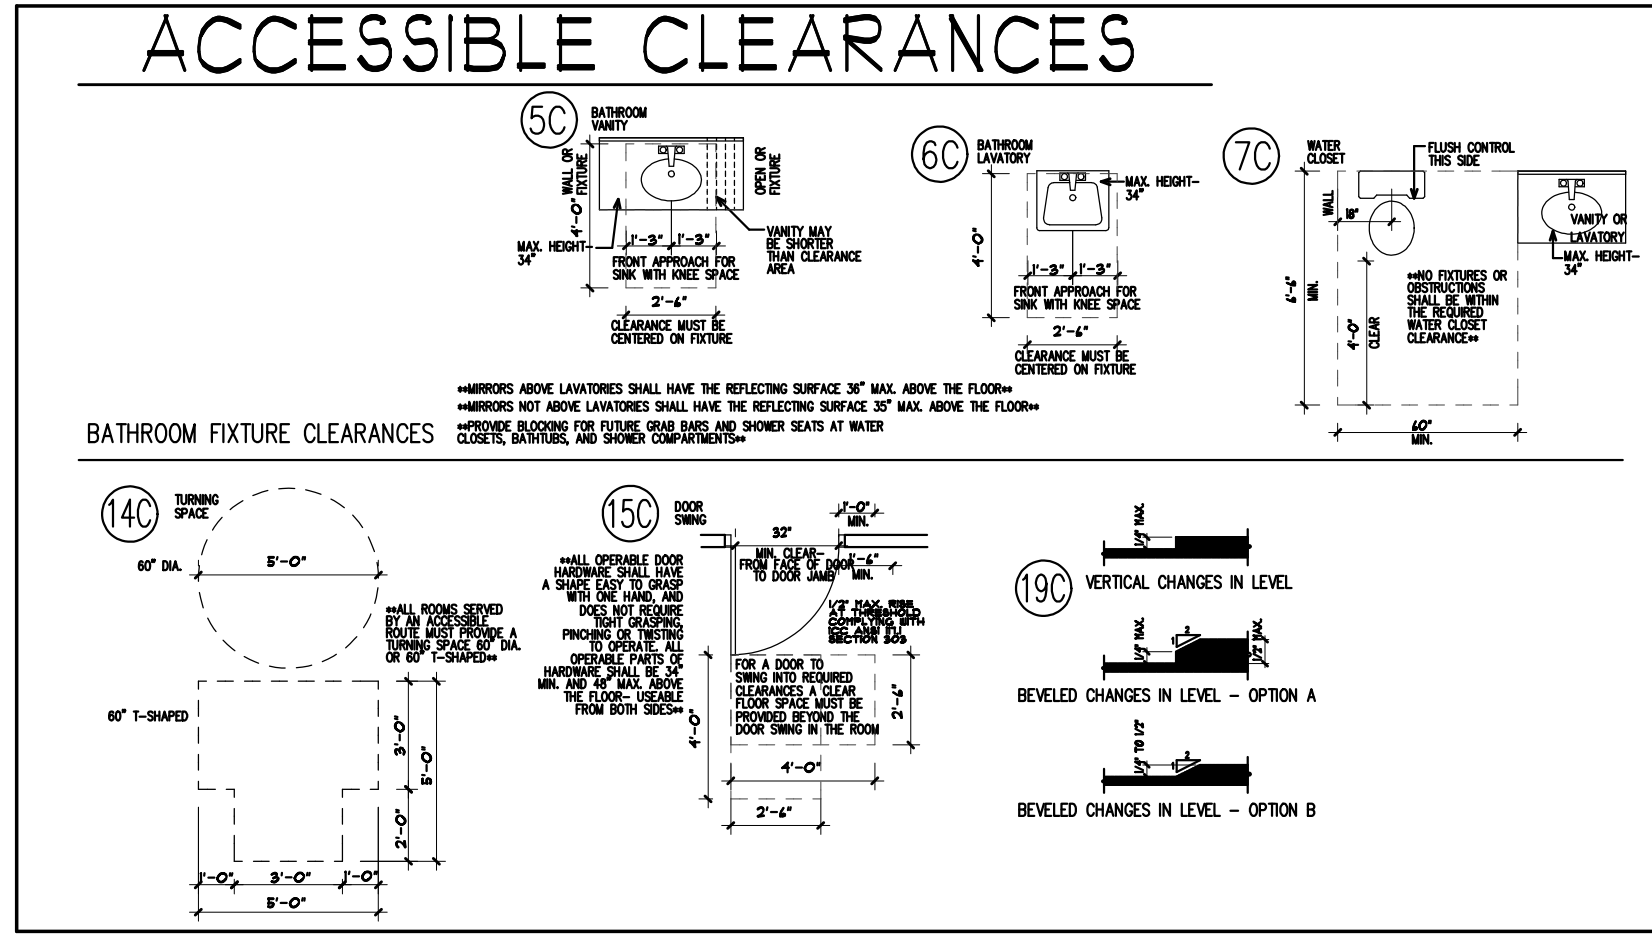



2x4 STUD • 16" O.C. 5/8" GYPSUM BOARD EACH SIDE 5 1/2" SOUND INSULATION 4 3/4"	2x4 STUD • 16" O.C. 5/8" GYPSUM BOARD EACH SIDE 5 1/2" SOUND INSULATION 4 3/4"
15. WALL TYPE S.T.C. 40 SCALE: 1/2"=1'-0"	16. WALL TYPE S.T.C. 40 SCALE: 1/2"=1'-0"
RATING - NONE (LOAD BEARING)	RATING - NONE (LOAD BEARING)
2x4 STUD • 16" O.C. 5/8" GYPSUM BOARD BOTH SIDES 5 1/2" SOUND INSULATION NOTED: CONSTRUCT TO DET. 10/A401	17. WALL TYPE S.T.C. 40 SCALE: 1/2"=1'-0"
RATING - NONE (LOAD BEARING)	RATING - NONE (LOAD BEARING)

FLOOR PLAN NUMBER NOTES: ← (#)

- EMERGENCY EXIT LIGHTING AS REQ'D. BY CODE. SEE ELECT. PLANS.
- FLOOR DRAIN. VERIFY LOCATION w/ PLUMBING DRAWINGS.
- STRUCTURAL COLUMN. VERIFY w/ STRUCTURAL DRAWINGS.
- 22"x30" MIN. ATTIC ACCESS. VERIFY LOCATION w/ G.C.
- ACCESSIBLE TURNING CLEARANCES SHOWN DASHED. SEE DET. 10/A401.
- PROVIDE CONTINUOUS CONCRETE APRON. VERIFY EXTENTS w/ G.C. SEE STRUCTURAL PLANS.
- MAINTAIN PROPER ACCESSIBLE DOOR CLEARANCES. SEE DETS. 1116C/A401.
- FIRE EXTINGUISHER. VERIFY LOCATION & QUANTITY w/ FIRE MARSHAL. SEE DET. 10/A401.
- ACCESSIBLE TOILET. PROVIDE BLOCKING & INSTALL GRAB BARS AS REQ'D. SEE DETS. 1-3 10/A401.
- ACCESSIBLE LAVATORY TO MEET THE REQUIREMENTS OF DETS. 4, 5C, 4C 11/A401.
- IN-FLOOR HEAT MANIFOLDS, ELECTRICAL PANELS AND OTHER EQUIPMENT THIS ROOM. SEE MECH/ ELECT. PLANS.
- TRENCH DRAIN. VERIFY LOCATIONS w/ PLUMBING DRAWINGS. SLOPE FLOOR AS REQ'D.
- FUTURE MEZZANINE STAIRS AND EQUIPMENT BY OWNER. SHOWN DASHED. SEE PLUMBING PLANS FOR STUBBED LOCATIONS.
- FROST STOOP SIZED TO ACCOMMODATE ADA CLEARANCES. SEE STRUCTURAL PLANS.
- FUTURE RESTROOM WALLS, DOORS, FIXTURES, AND EQUIPMENT BY OWNER. SHOWN DASHED. SEE PLUMBING PLANS FOR STUBBED LOCATIONS.
- ELECTRICAL STUB. SEE MEP PLANS.
- WATER STUB. SEE MEP PLANS.

GENERAL NOTES:

- A) VERIFY FINISHES w/ G.C./OWNER
- B) RESTROOMS TO HAVE EPOXY FLOOR, COVE 4" BASE AND F.R.P. 48" A.F.F. ON WET WALLS (MIN).
- C) PROVIDE FIRE EXTINGUISHERS PER CODE. VERIFY LOCATION w/ FIRE MARSHALL.
- D) PROVIDE SMOKE DETECTORS PER CODE. VERIFY LOCATION w/ FIRE MARSHALL.
- E) ALL DOOR HARDWARE TO BE LEVER TYPE.
- F) VERIFY ALL SPECIALTY EQUIPMENT w/ G.C.
- G) PROVIDE EMERGENCY LIGHTING PER CODE. VERIFY LOCATION w/ FIRE MARSHALL.

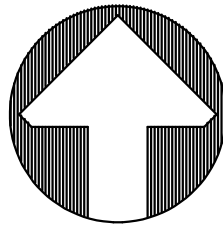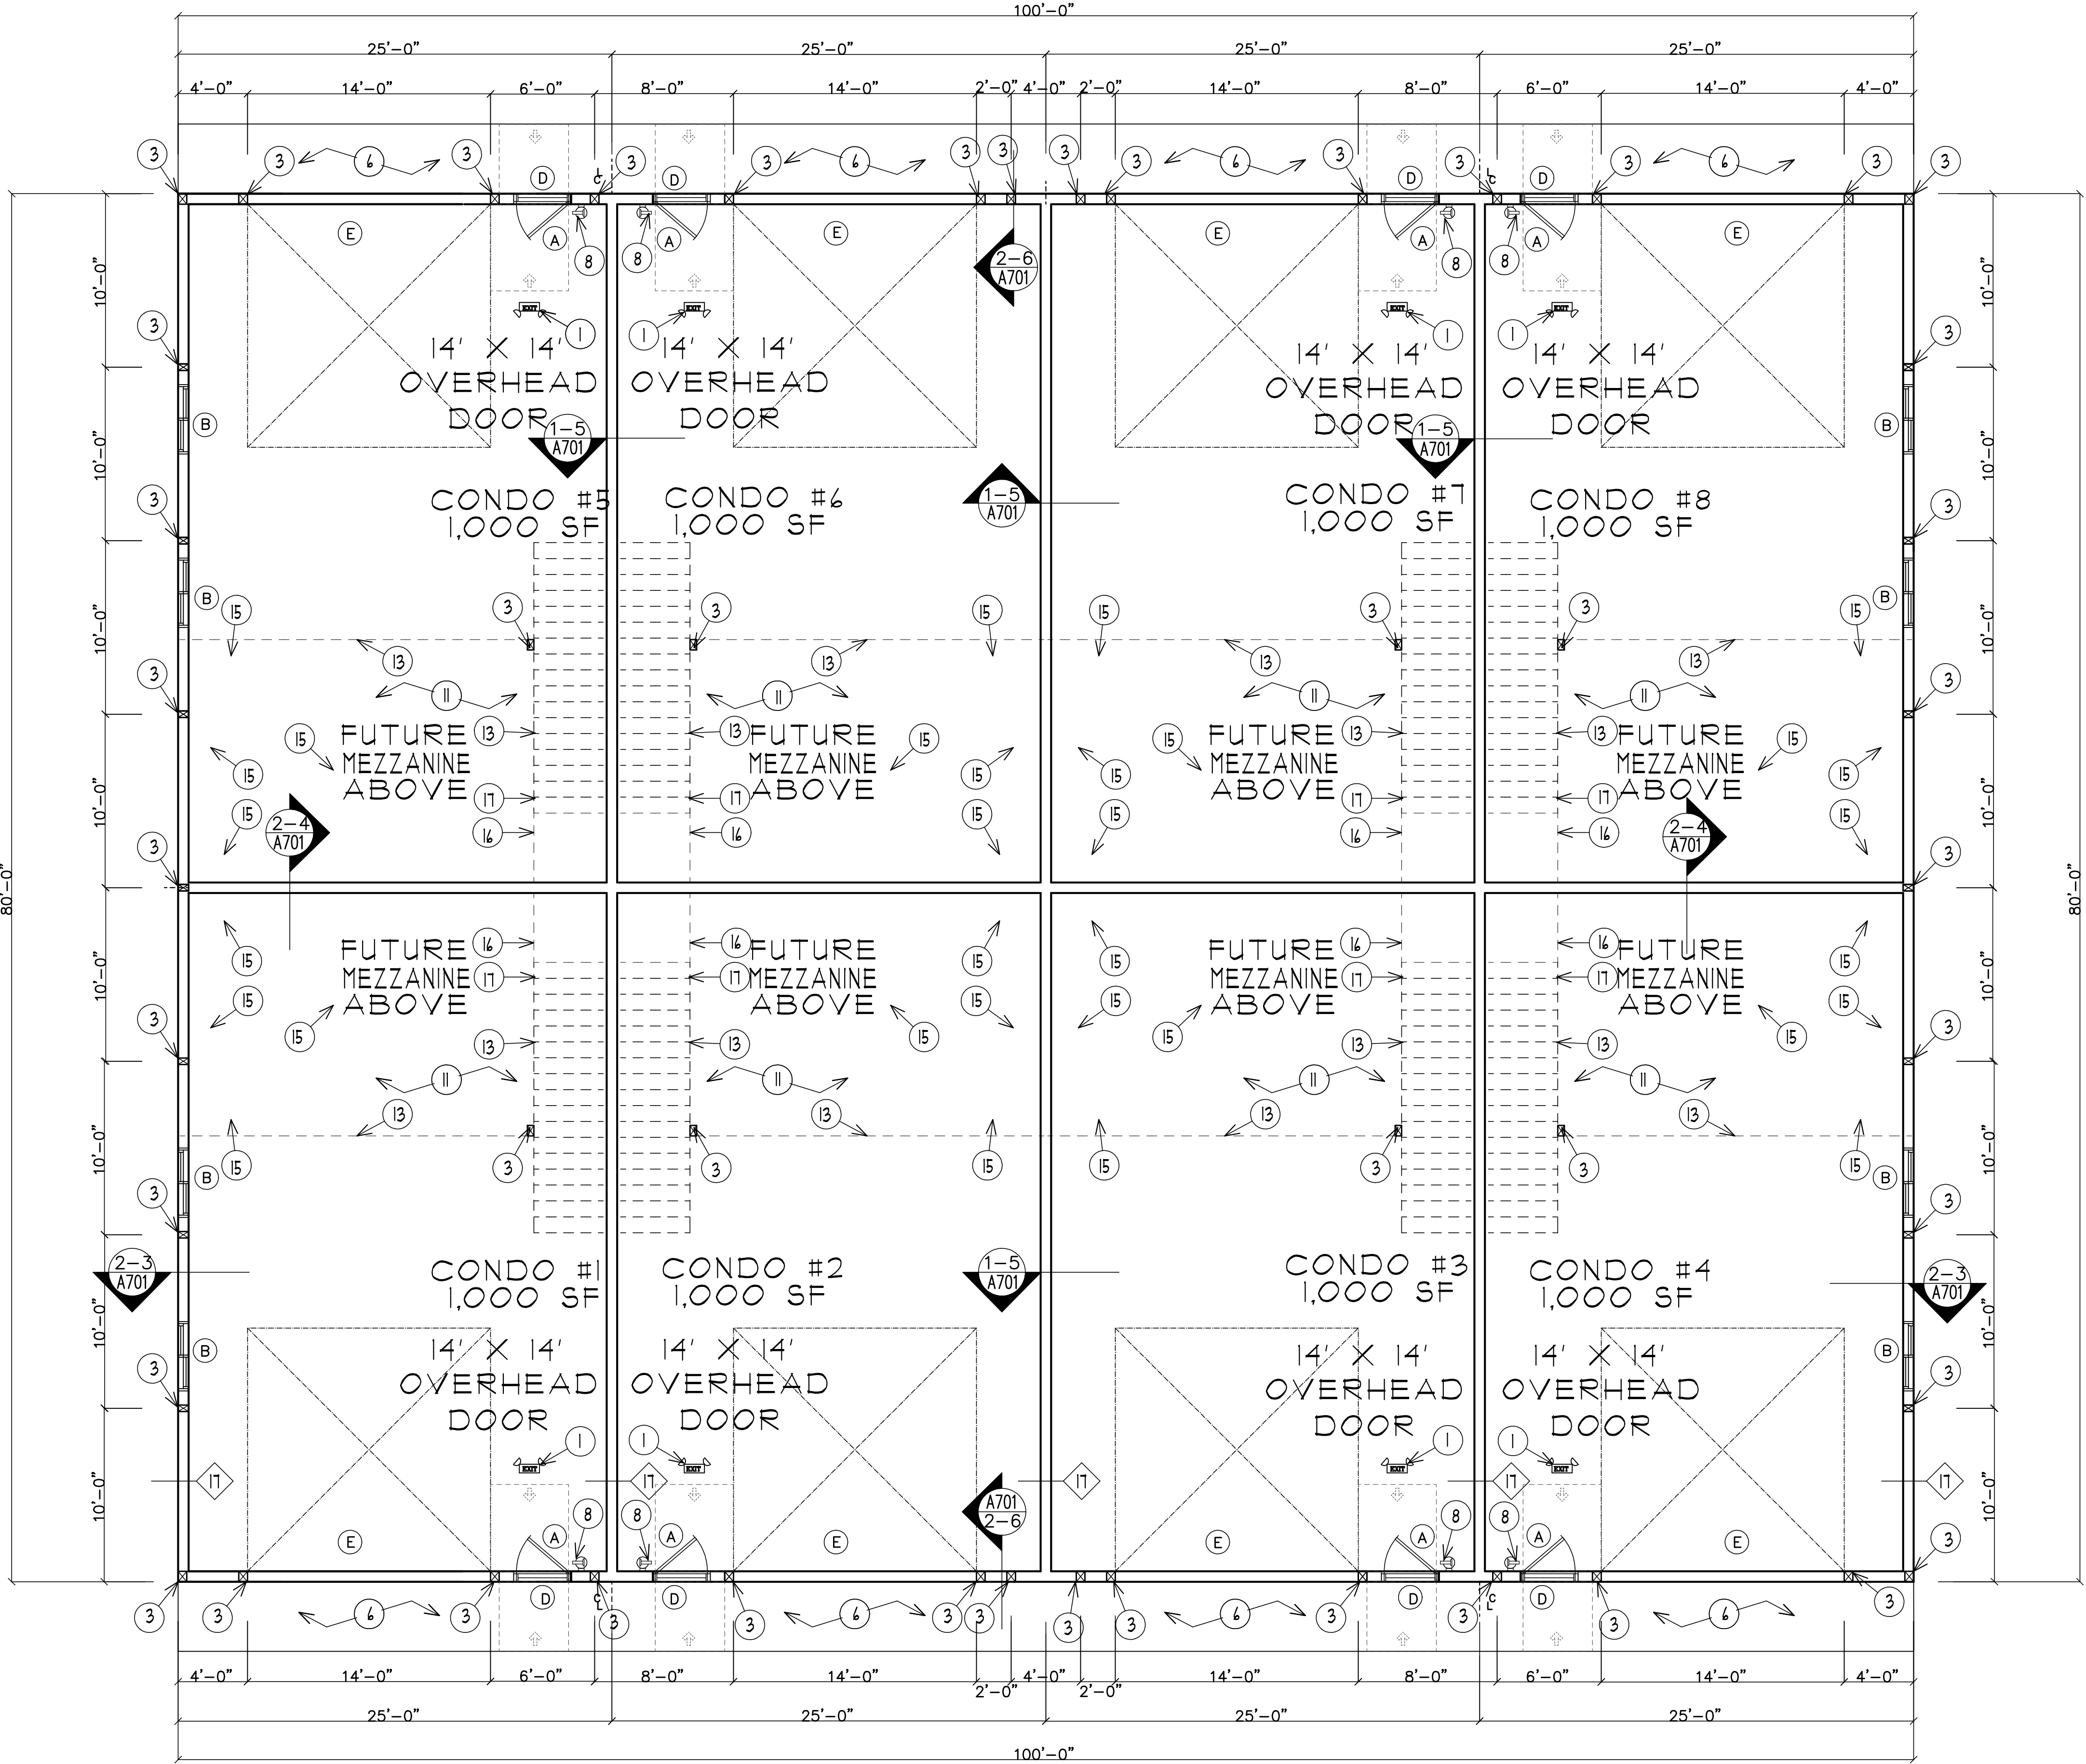

FLOOR PLAN BUILDING "5"
SCALE: 1/8" = 1'-0"

COLE GROUP
ARCHITECTS, LLC.

218 Park Avenue South
Suite 102
Saint Cloud, MN 56301
www.colegrouparchitects.com

MAJOR LICENSED ARCHITECT
DAVID I. MAJCHERZAK
071326
STATE OF MINNESOTA

GENERAL CONTRACTOR:

RAM
Buildings Inc.

PROPOSED BUILDING #5:

BIG LAKE
CAR CONDOS
BIG LAKE, MN

REVISIONS	COMMENTS

A101

DOOR/WINDOW SCHEDULE					
LABEL	QTY.	MFG / MODEL	SIZE	NOTES	HARDWARE
(A)	1	SOLID WALKDOOR	3'-0" X 6'-8"	ADA THRESHOLD	LEV/LEV PASSAGE LATCH/ W PUSH BUTTON DEADBOLT
(B)	5	SLIDING WINDOW	4'-0" X 4'-0"	W/ GRIDS	-
(C)	13	FIXED WINDOW	4'-0" X 3'-0"	W/ GRIDS. TOP OF WINDOW @ 11'-0"	-
(D)	6	FIXED WINDOW	3'-4" X 3'-4"	W/ GRIDS. TOP OF WINDOW @ 10'-6"	-
(E)	1	OVERHEAD DOOR	14'-0" X 14'-0"	4 LITE PANEL WITH OPENER & REMOTES	OPENER W/ 2 REMOTES PER OPENER
(F)	2	FLUSH PANEL	3'-0" X 6'-8"	ADA THRESHOLD	LOCKING HARDWARE, LEVER PASSAGE, STAINLESS FINISH


NOTE: TOP OF WINDOWS TO MATCH TOP OF WALKDOORS UNLESS OTHERWISE NOTED

ATTIC VENTILATION NOTES:

- "BALANCED VENTING" IS PROVIDING MIN. 40% TO MAX. 50% OF THE REQUIRED VENTILATION IN THE UPPER 3' (MEAS. VERT.) BELOW RIDGE, WHILE THE LOWER PROVIDES GREATER THAN OR EQUAL TO THE VENTILATION IN THE UPPER
- RIDGE, ATTIC AND SOFFIT VENTS TO BE DISTRIBUTED EVENLY THROUGHOUT ATTIC AREA
- ALL ATTIC VENTS/OPENINGS TO BE FILTERED OR HAVE SNOW INFILTRATION PREVENTION
- ATTIC VENTILATION OPENINGS CANNOT BE PLACED IN ROOF AREAS SUBJECT TO SNOW DRIFTS
- IF LOWER VENTING IS NOT PROVIDED, THEN THE VENTILATION AREA REQUIRED SHALL BE 1/50
- ALL SHED/GABLE/DORMERS THAT ARE FULLY SHEATHED BELOW, SHALL BE INDIVIDUALLY CALCULATED FOR ATTIC VENTILATION
- EACH INDIVIDUAL COMPARTMENT SHALL HAVE A 22"x30" OPENING FOR FIRE DEPARTMENT ACCESS

ROOF NOTES:

- NOTE: SEE MECHANICAL PLANS FOR ROOF TOP HVAC UNIT LOCATIONS AND CURB DETAILS.
- NOTE: LOCATE DOWNSPOUTS AS CLOSE TO INSIDE BENDS AS POSSIBLE
- NOTE: SEE PLUMBING PLANS FOR ROOF TOP PENETRATION LOCATIONS AND FLASHING DETAILS.
- GUTTERS TO BE PITCHED TO ALL DOWNSPOUTS. HEAVY DUTY SUPPORT STRAPS SHALL BE PROVIDED AS RECOMMENDED BY MFG'R.
- UPPER AND LOWER VENTING AREAS PROVIDED SHALL BE EQUAL
- RIDGE, ATTIC AND SOFFIT VENTS TO BE DISTRIBUTED EVENLY THROUGHOUT THE ATTIC AREA
- ALL RIDGE VENTS TO BE FILTERED OR HAVE SNOW INFILTRATION PREVENTION

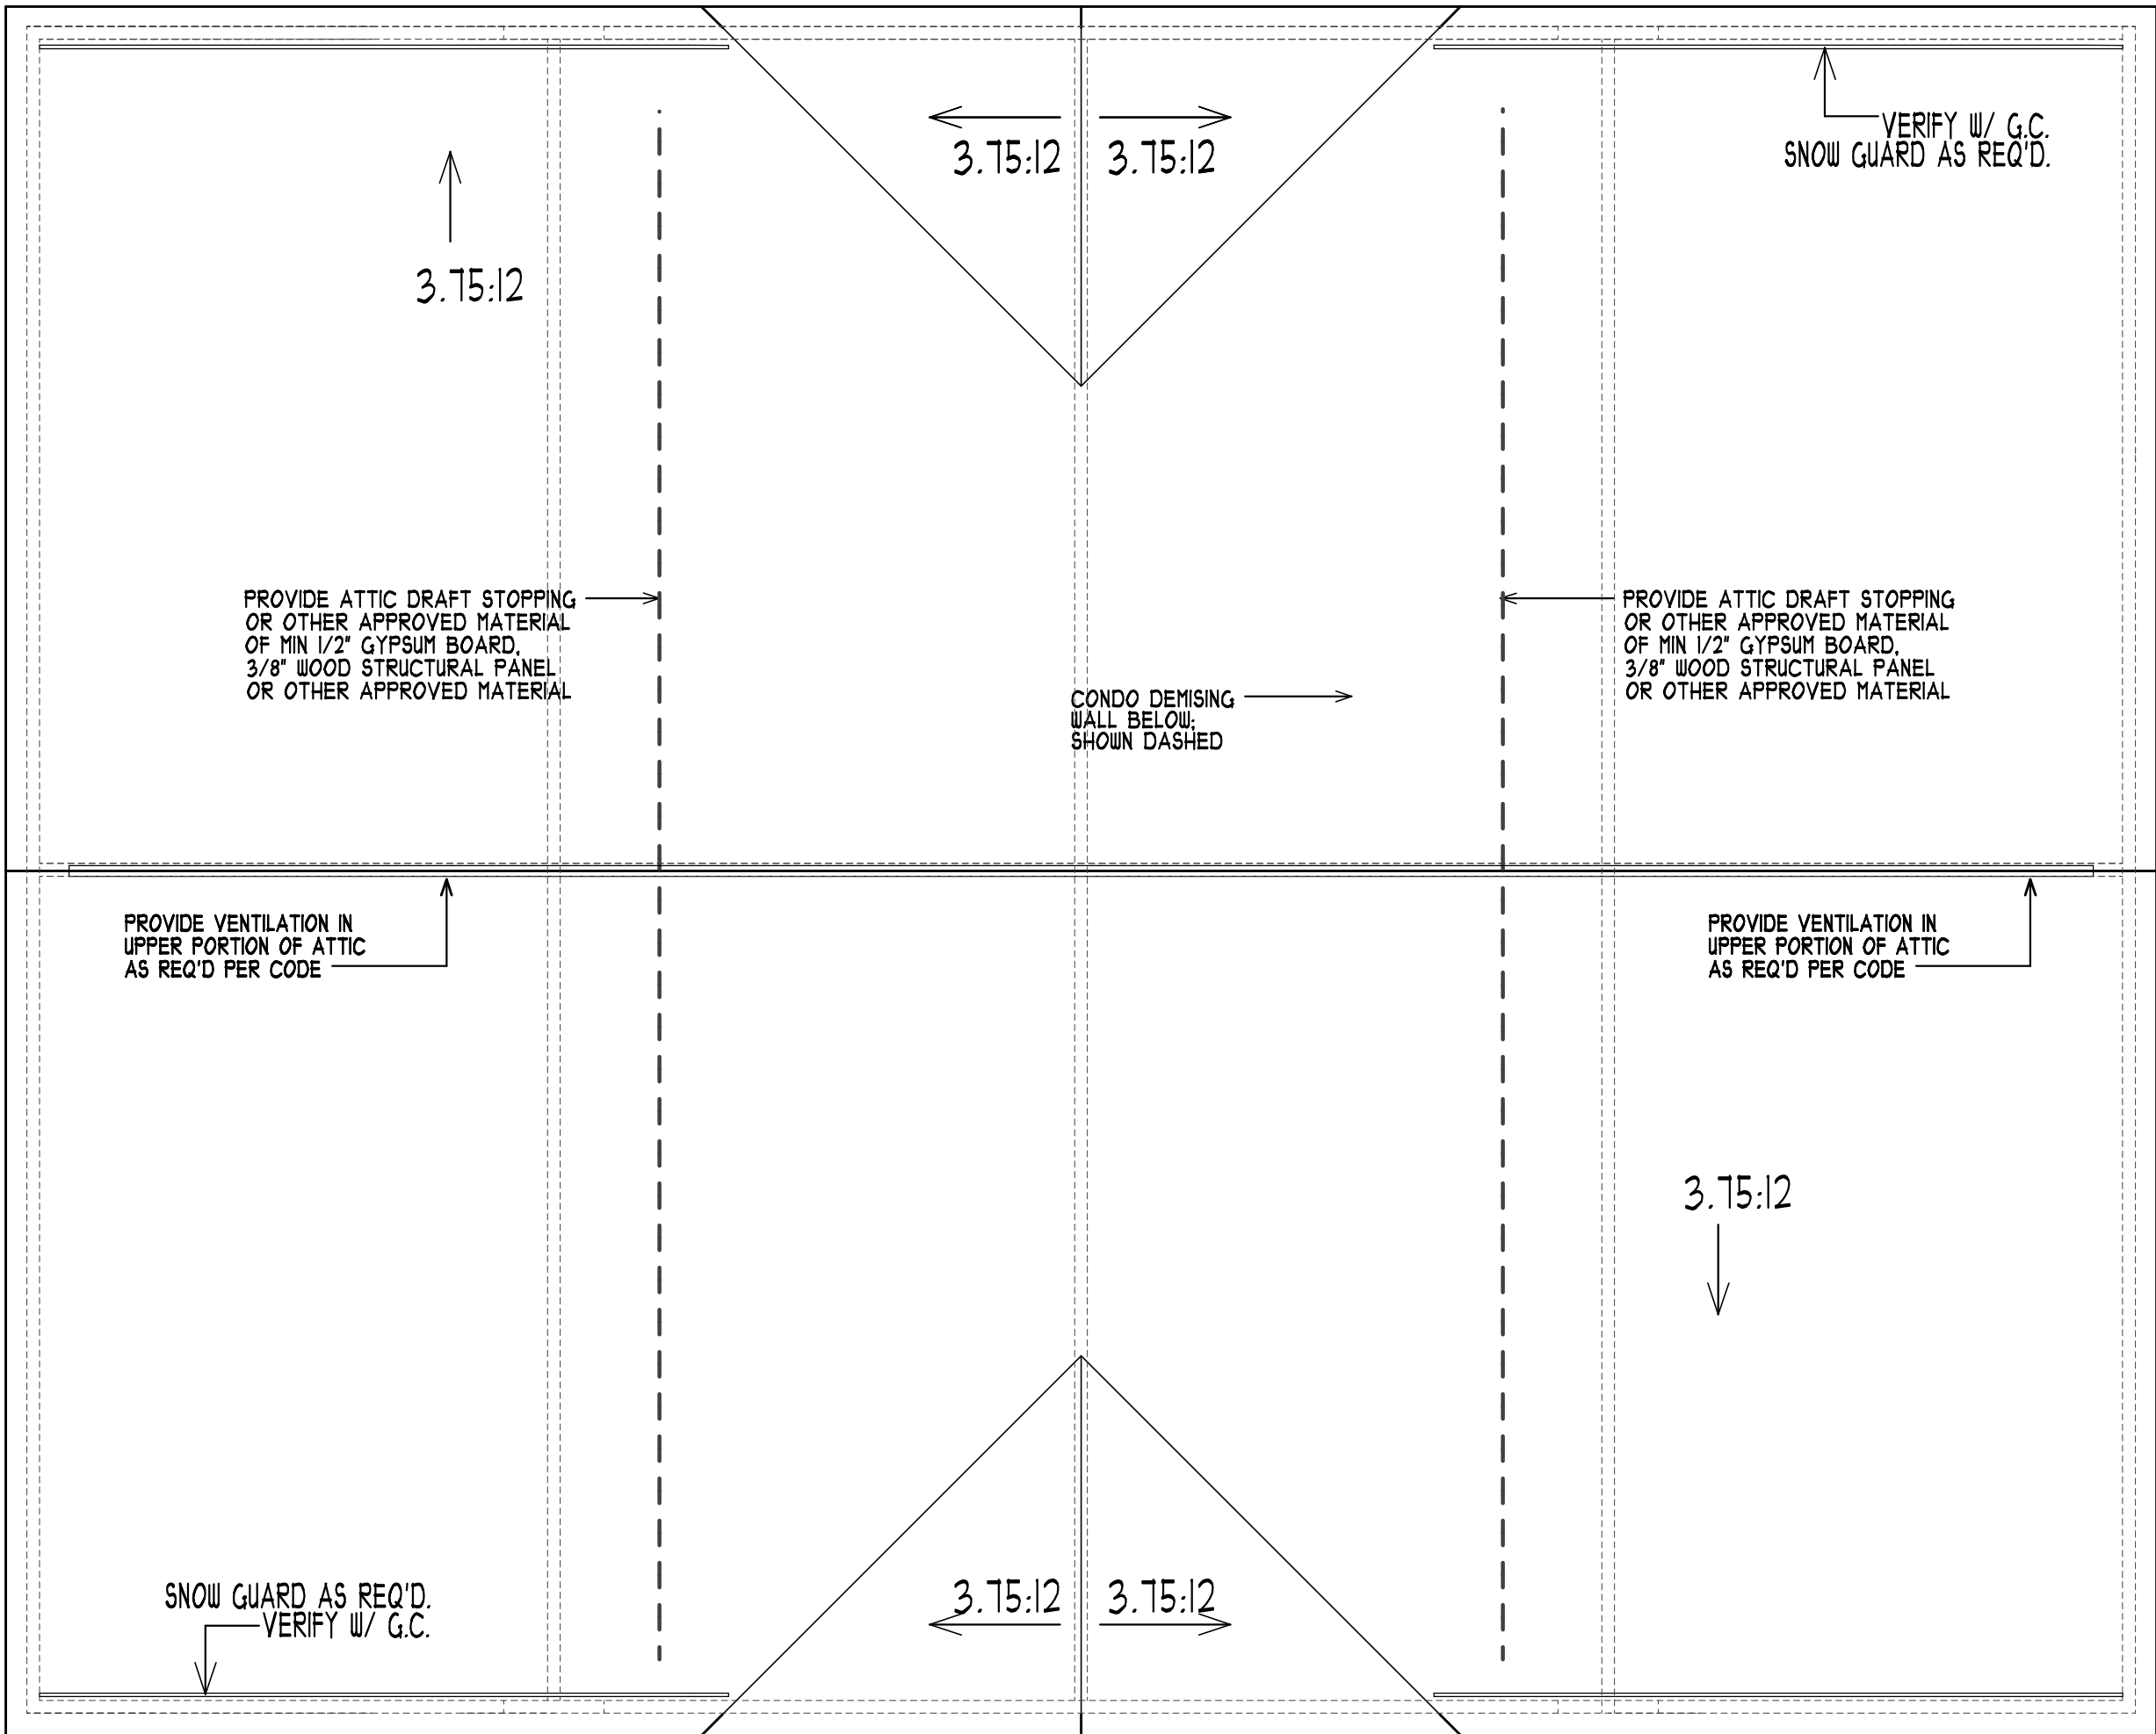

ROOF PLAN BUILDING #5"
SCALE: 1/8" = 1'-0"

COLE GROUP ARCHITECTS, Inc. expressly reserves its common law copyright and other property rights in these plans. These plans are not to be reproduced, changed, or copied in any form or manner without the prior written consent of Cole Group Architects, Inc. In the event of unauthorized reuse of these plans by a third party, the third party shall hold Cole Group Architects, Inc. harmless. --- COPY RIGHT 2024 Cole Group Architects, Inc.

CON: 2

FILE: 26030P

PLOTTED: 08-05-26

REVISIONS	COMMENTS

Project No.
26030
Issue Date:
AUGUST 3RD, 2026
Document Set:
PERMIT SET

A105


PROPOSED BUILDING #5:

BIG LAKE
CAR CONDOS
BIG LAKE, MN










GENERAL CONTRACTOR:

These documents are not valid for building permit unless signed in ink or by digital signature. Copies are not valid.
I hereby certify that this plan, specification or report was prepared by me or under my direct supervision and that I am a duly Licensed Architect under the laws of the State of MINNESOTA.
Name: DAVID L. MAJCHZAK

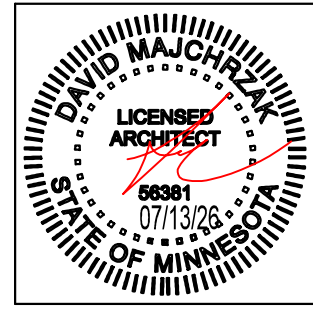

COLE GROUP
ARCHITECTS LLC.

218 Park Avenue South
Suite 102
Saint Cloud, MN 56301
www.colegrouparchitects.com

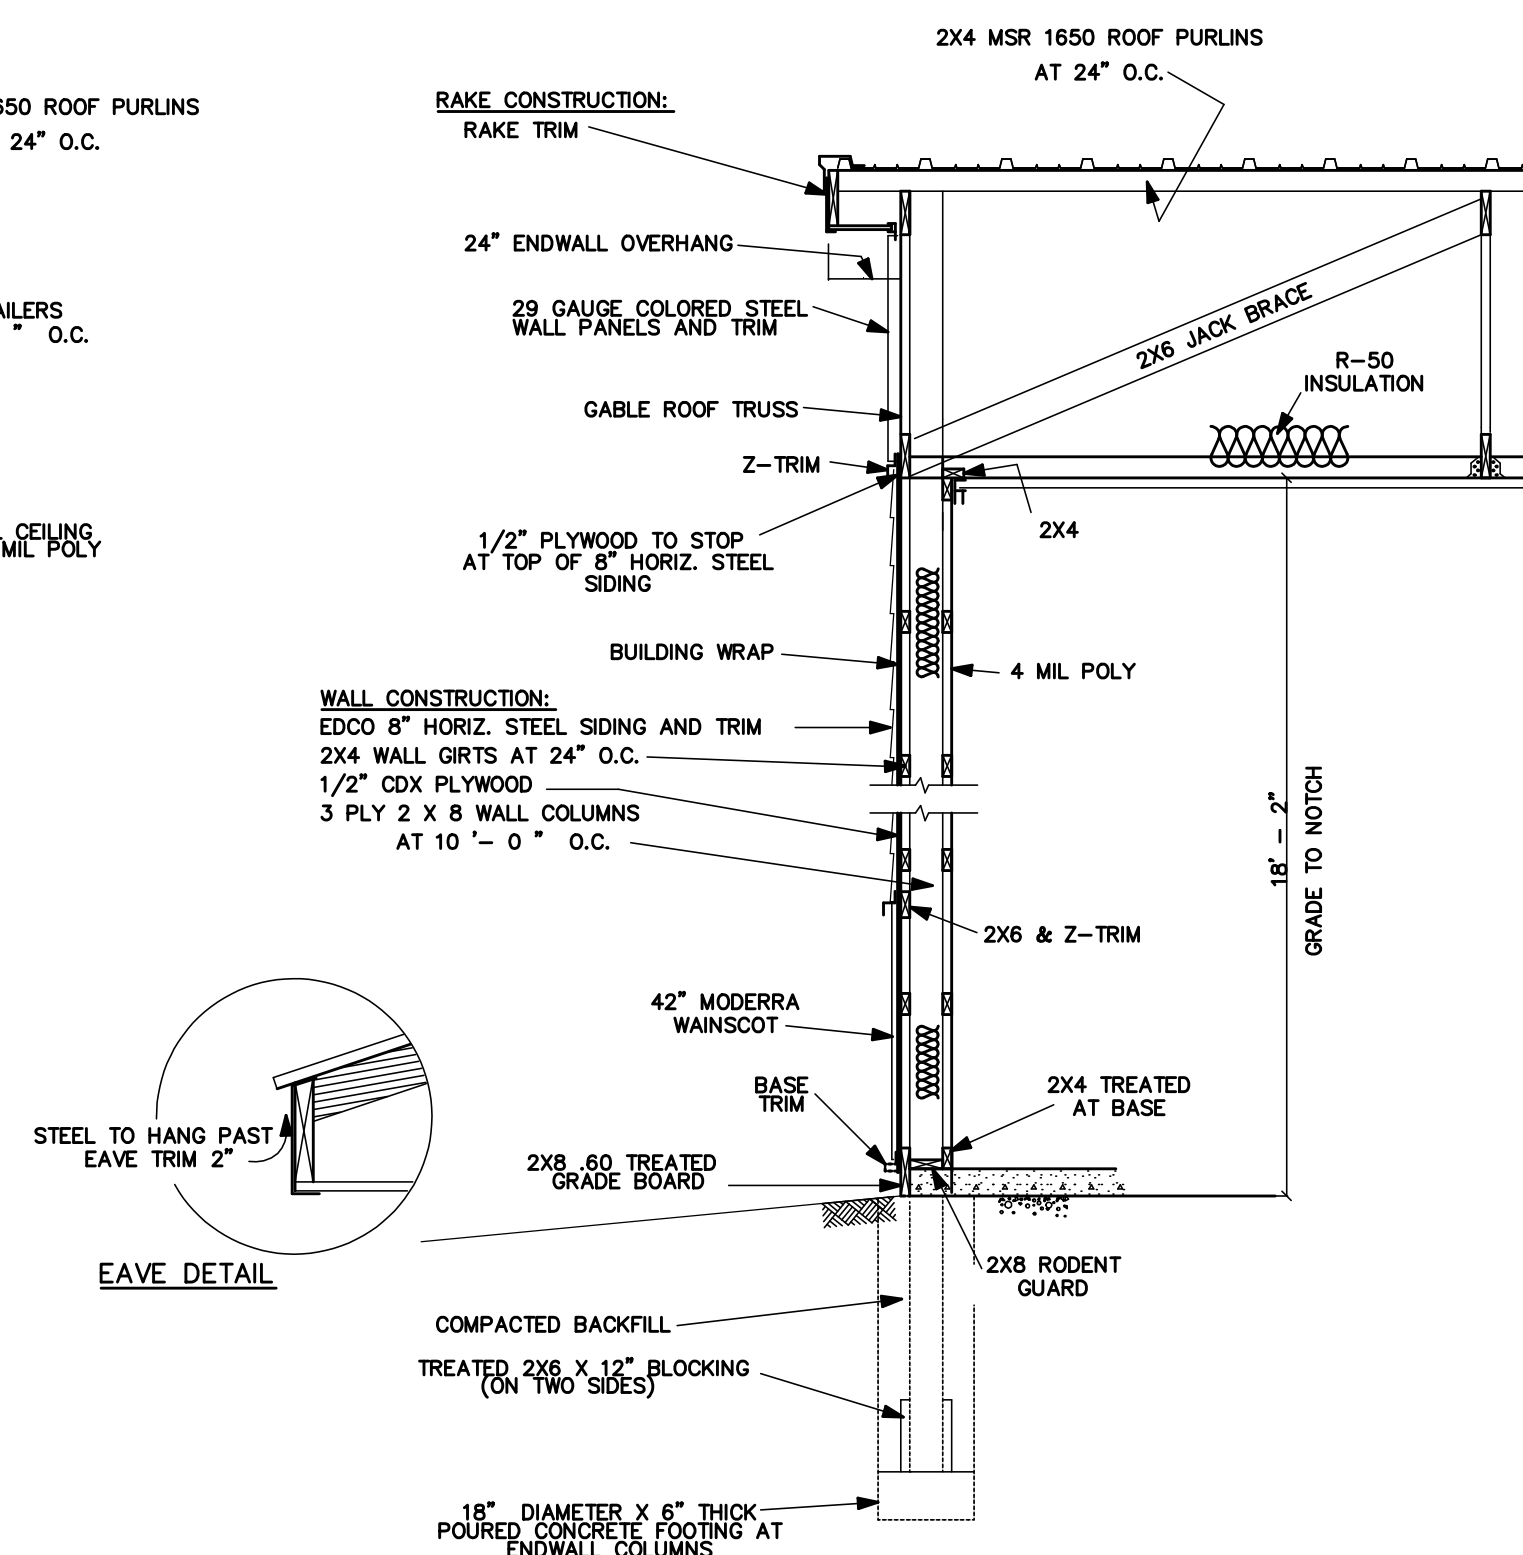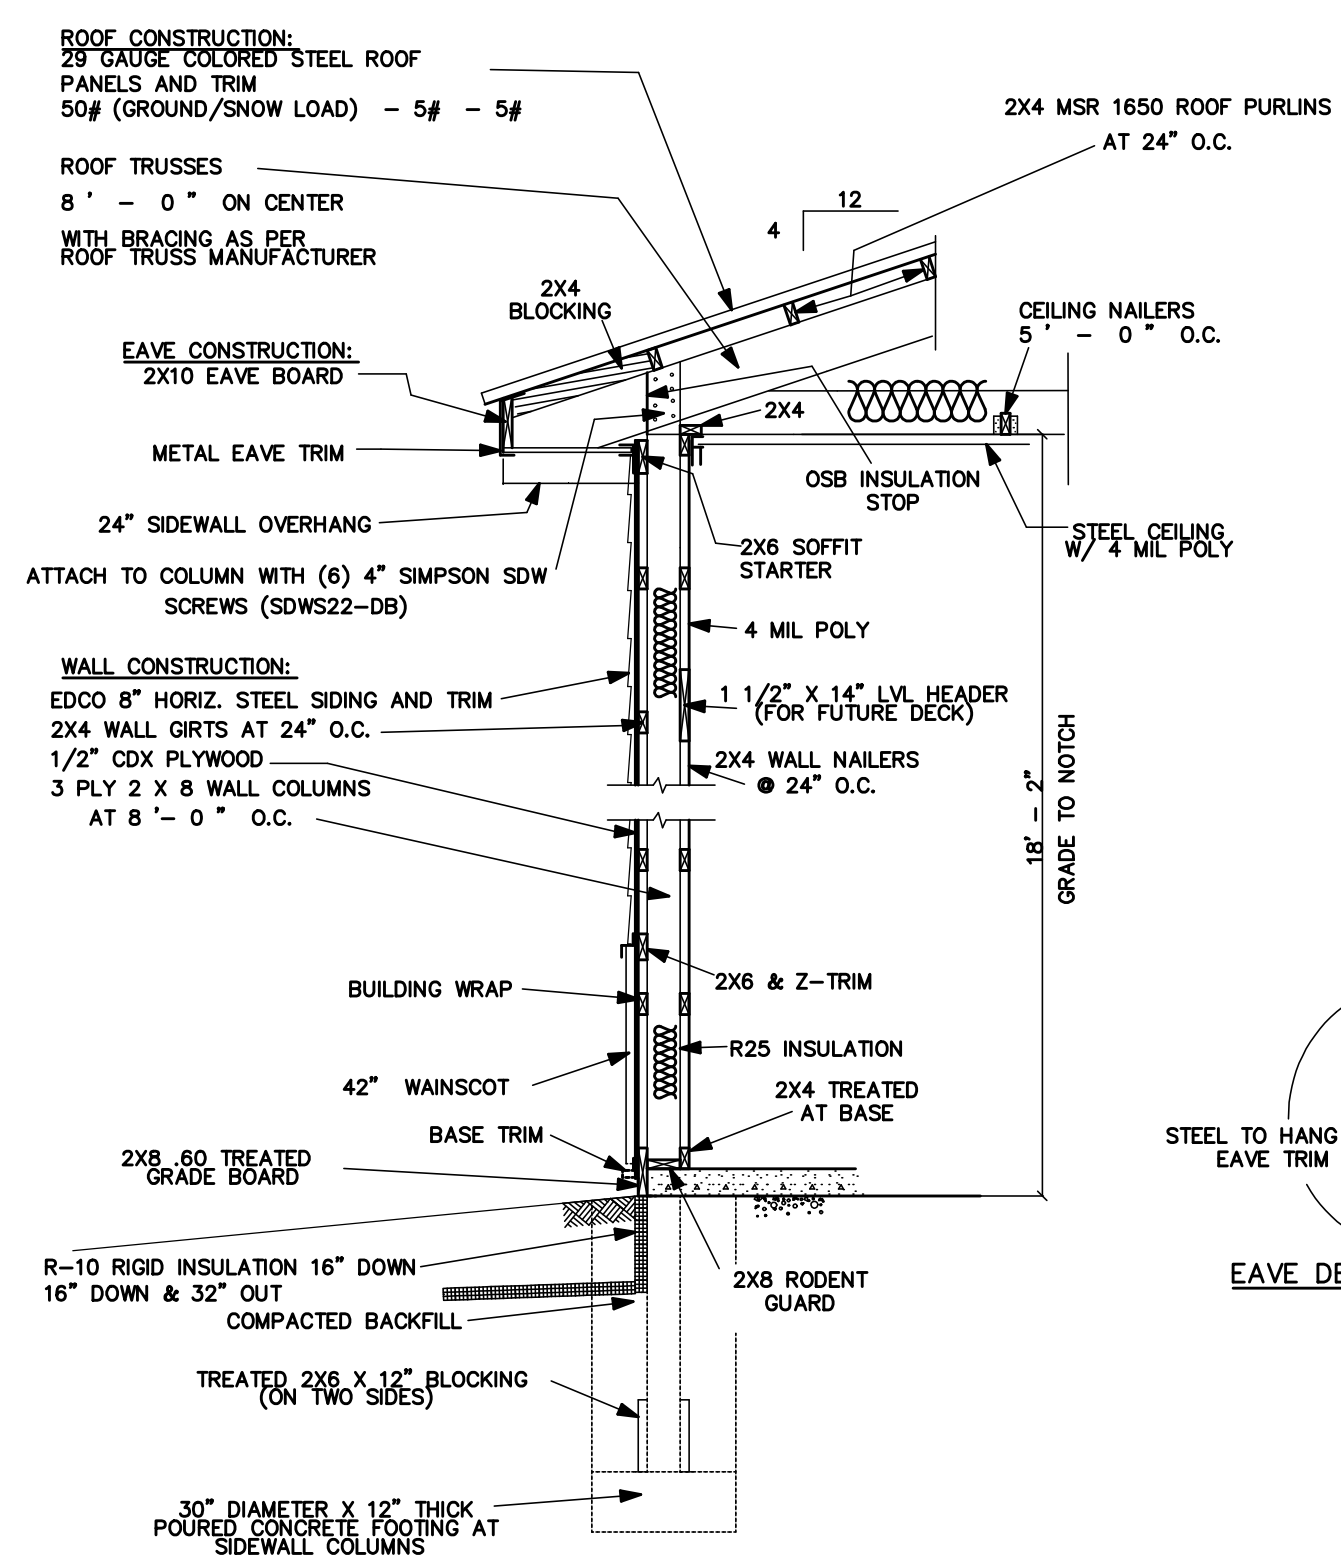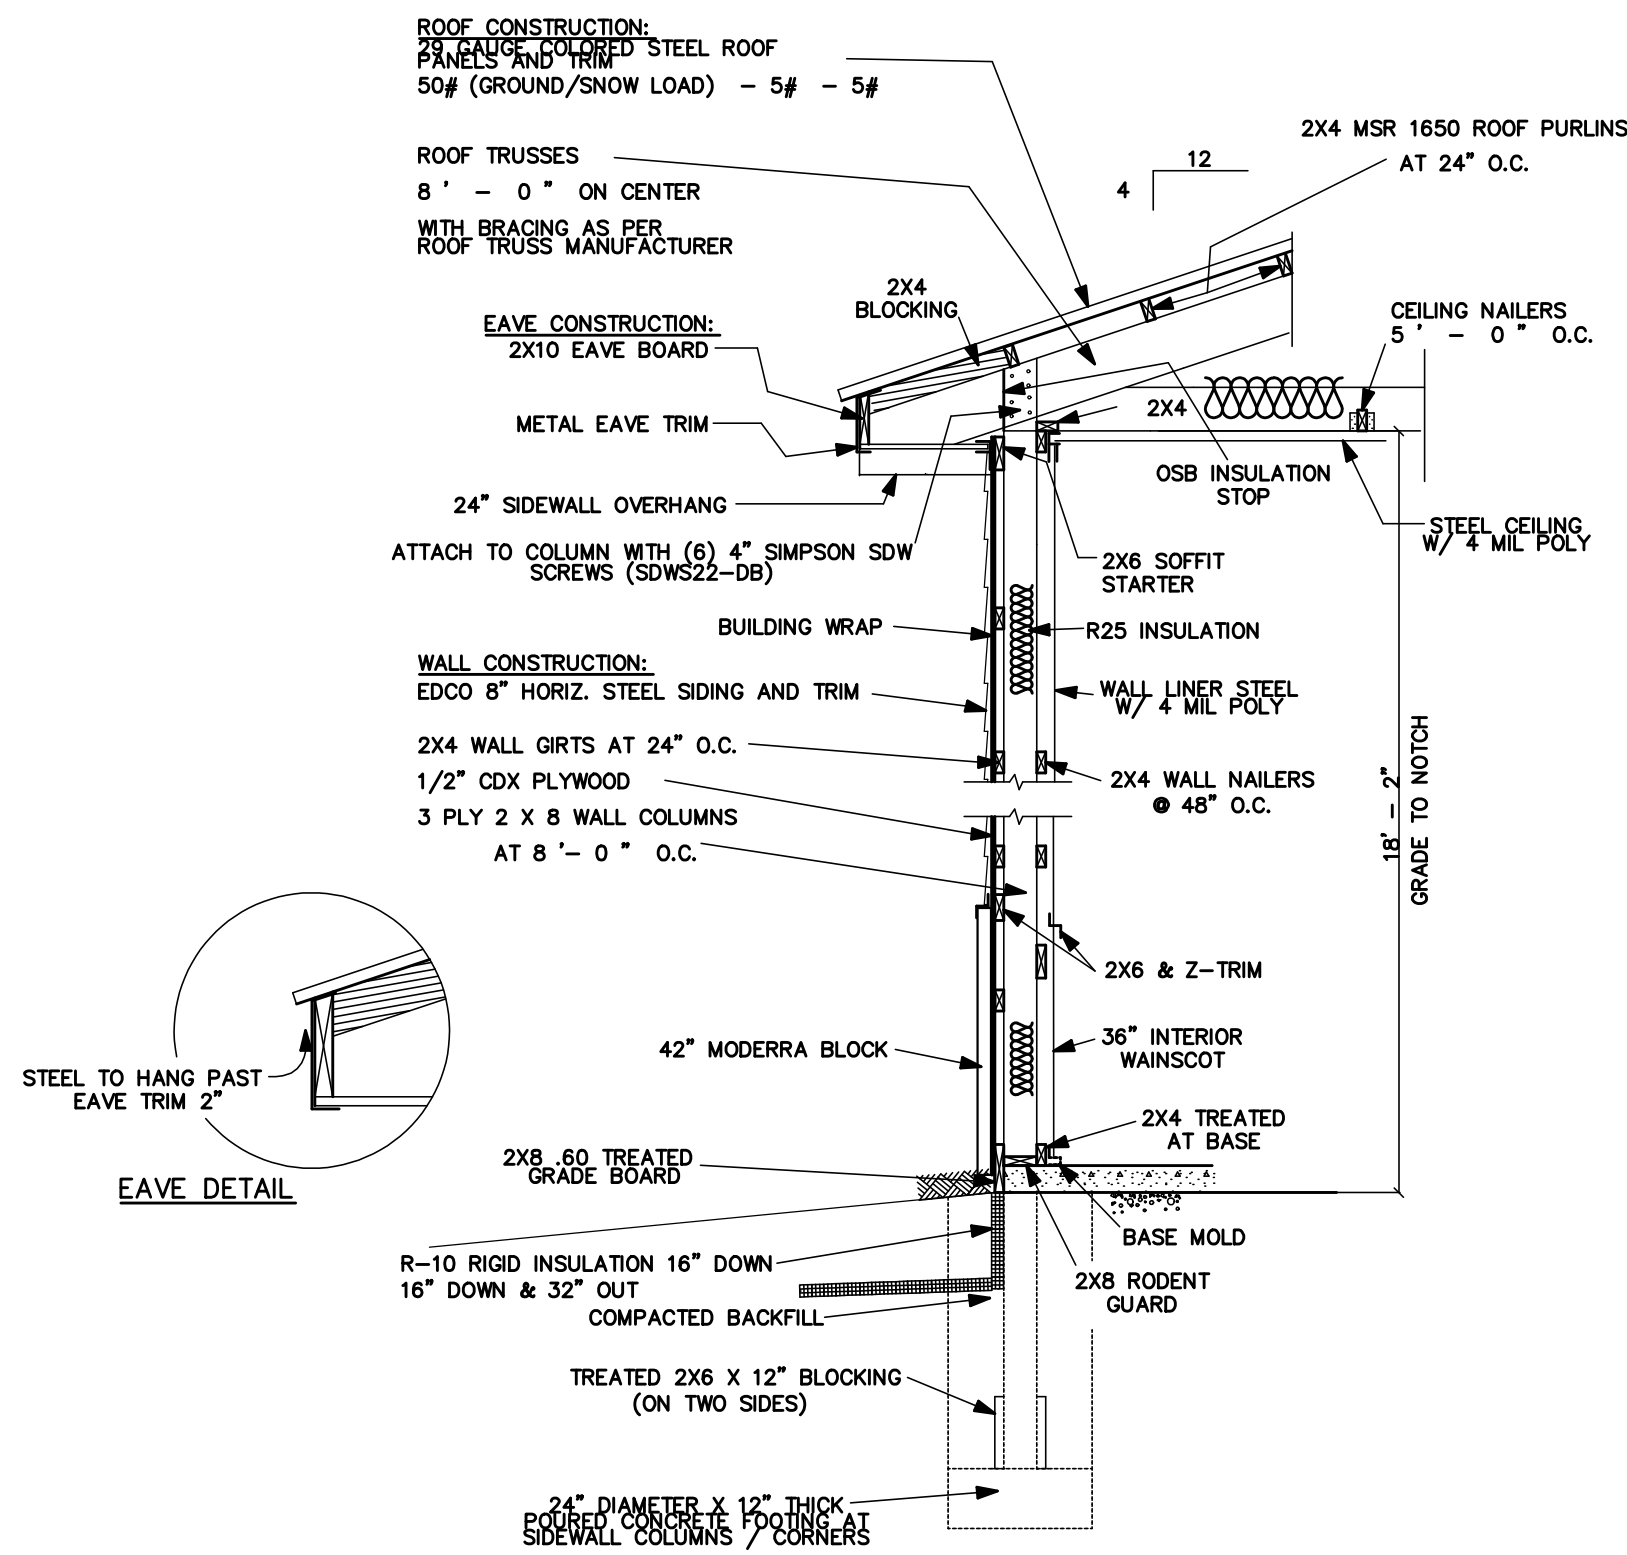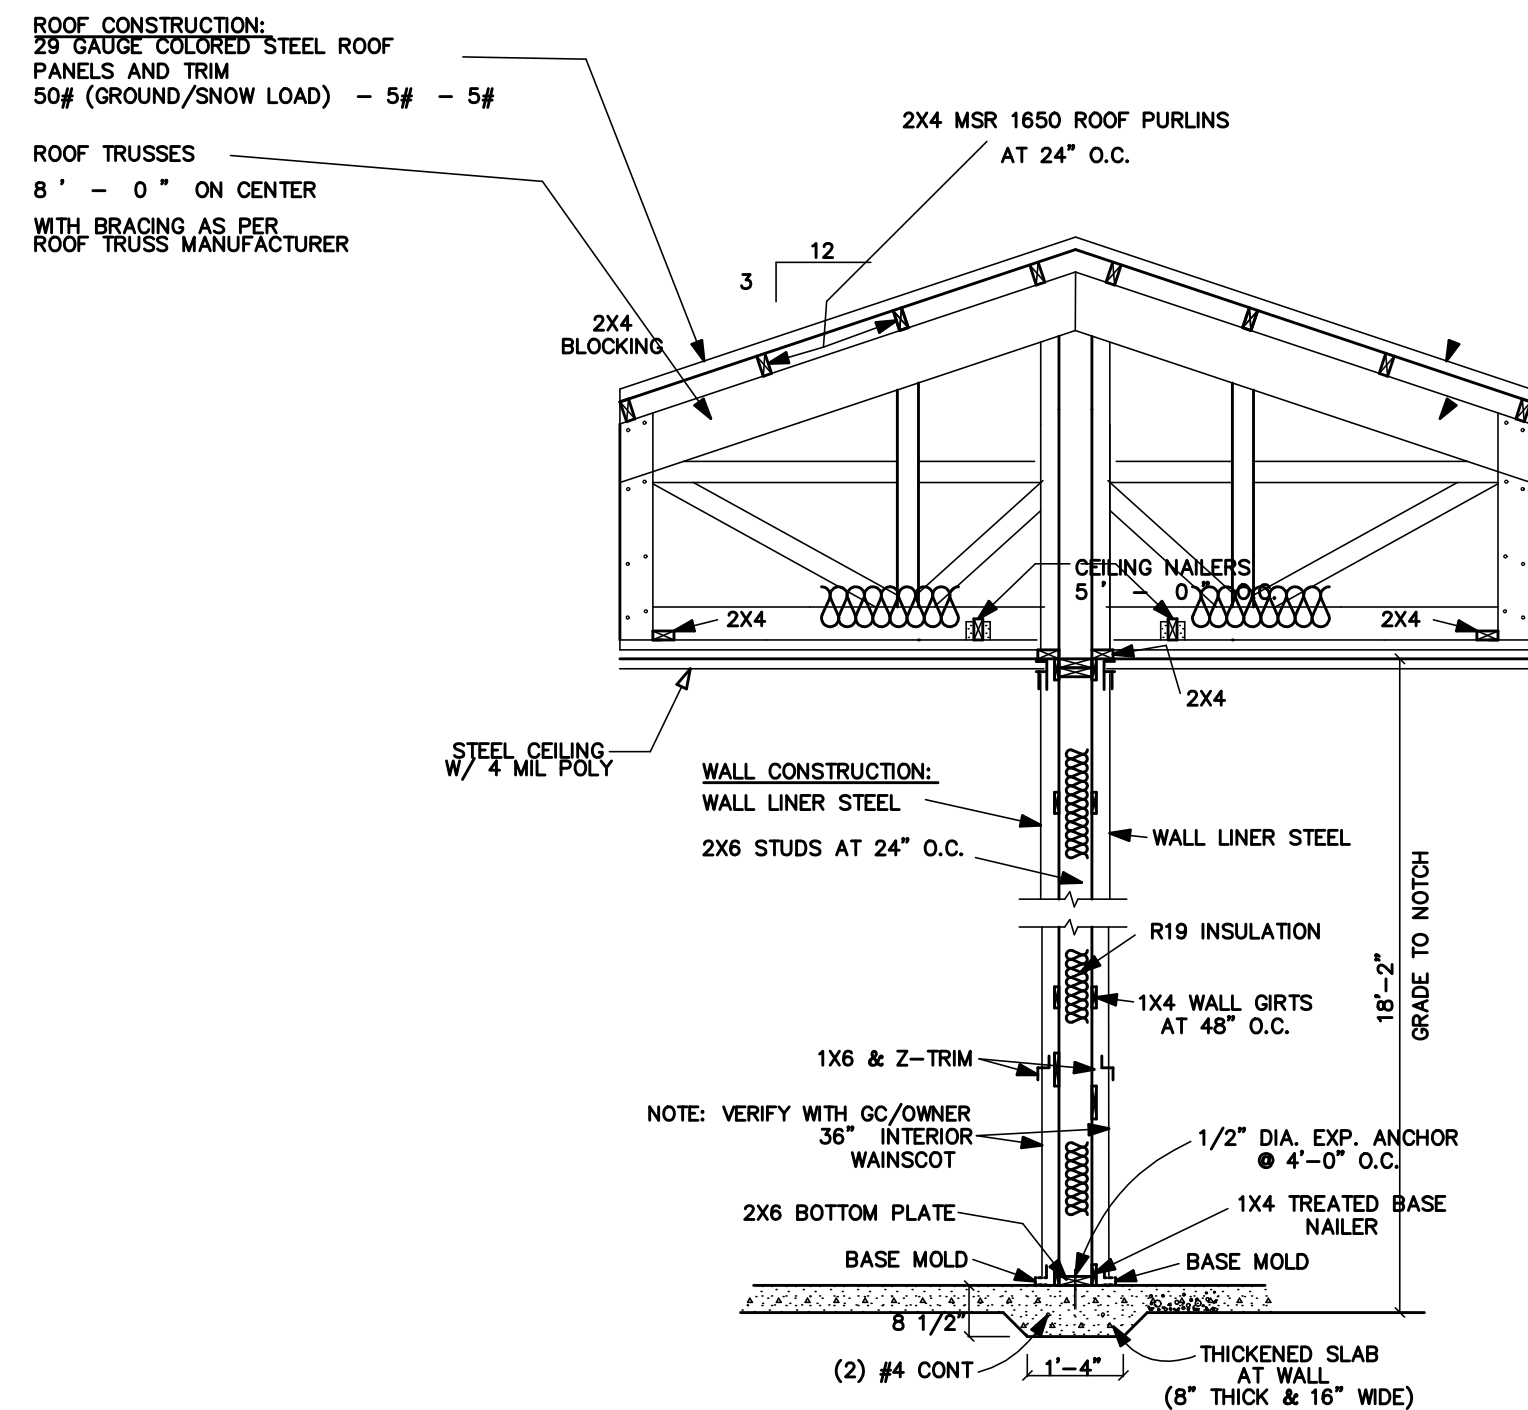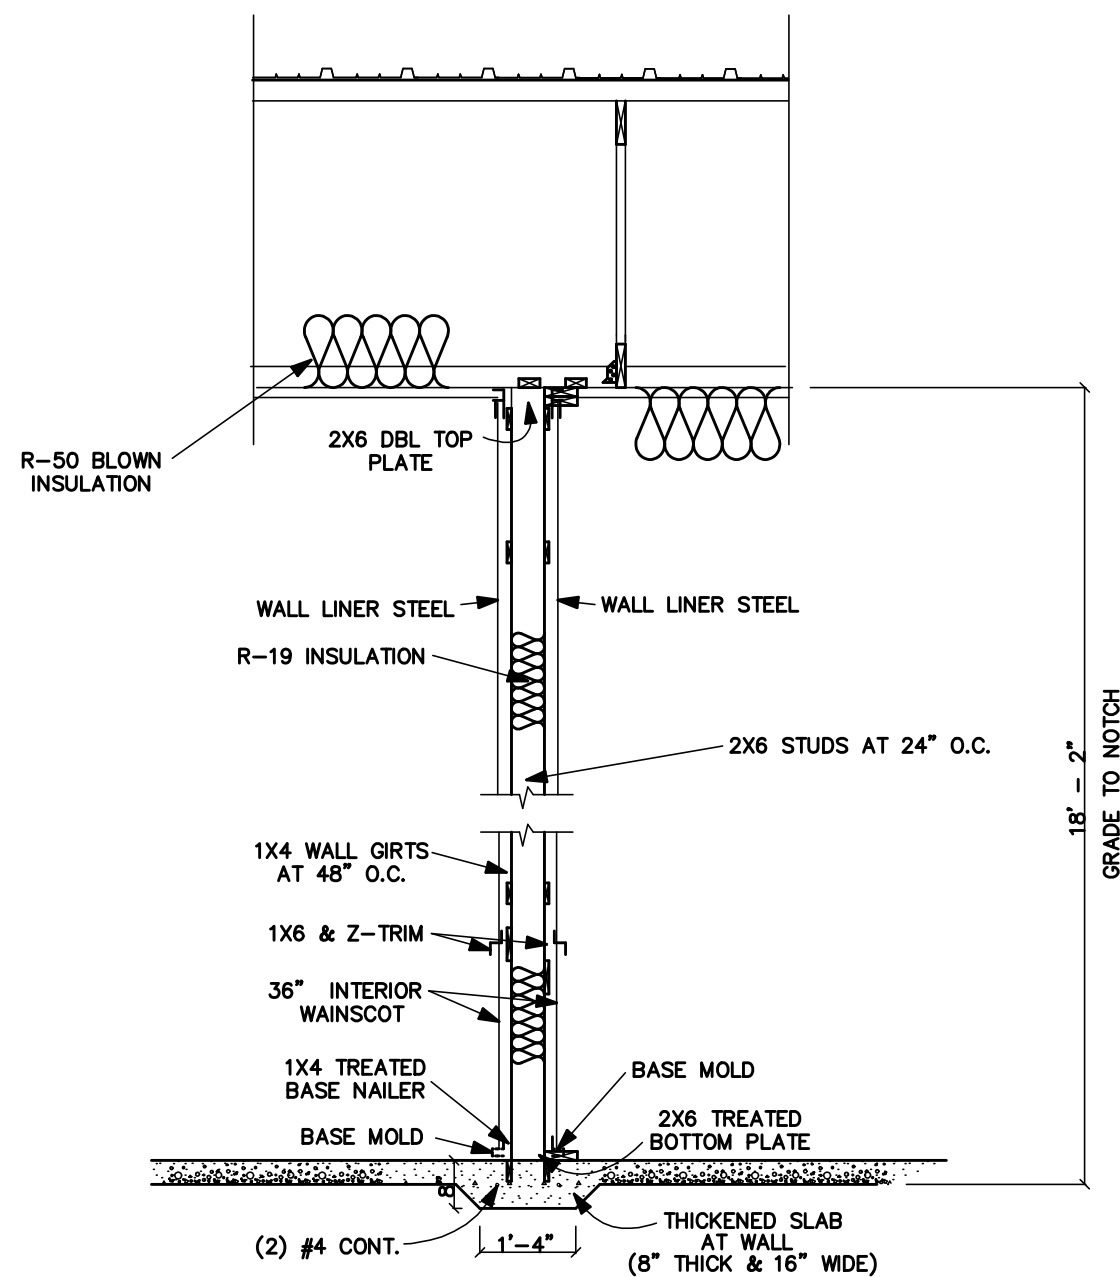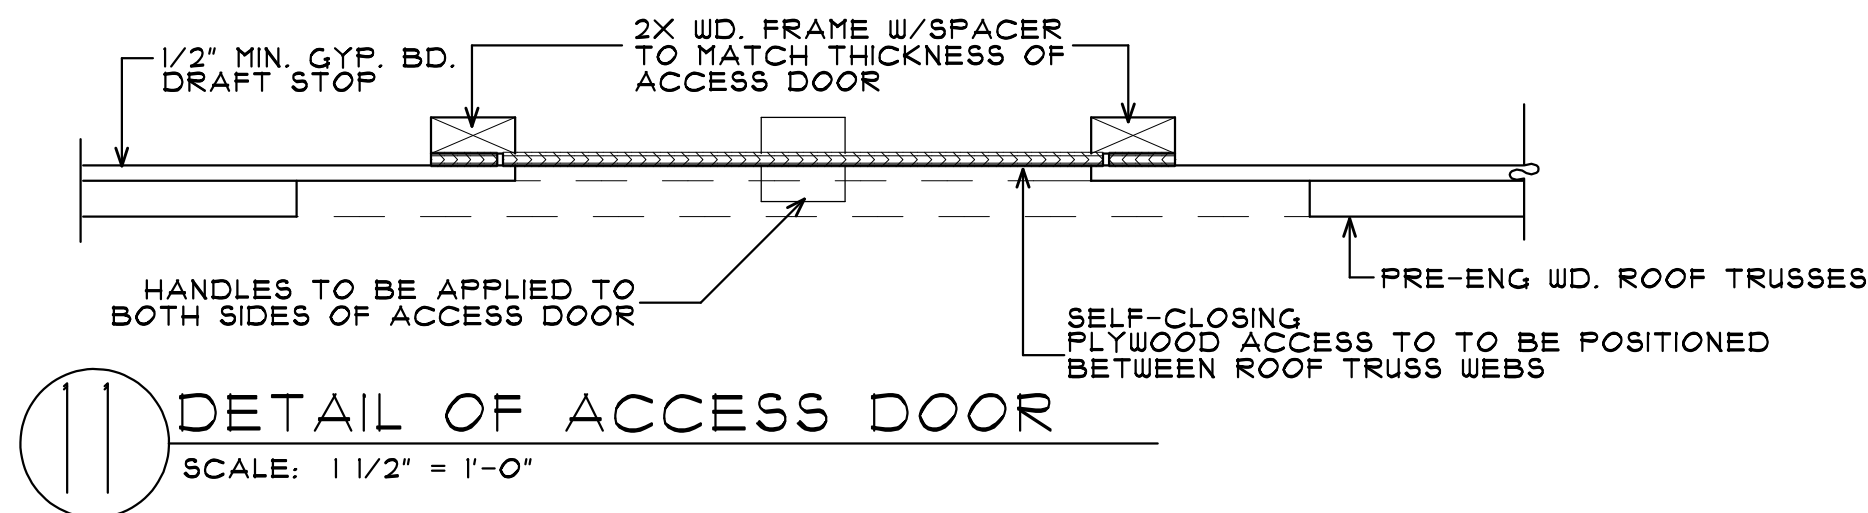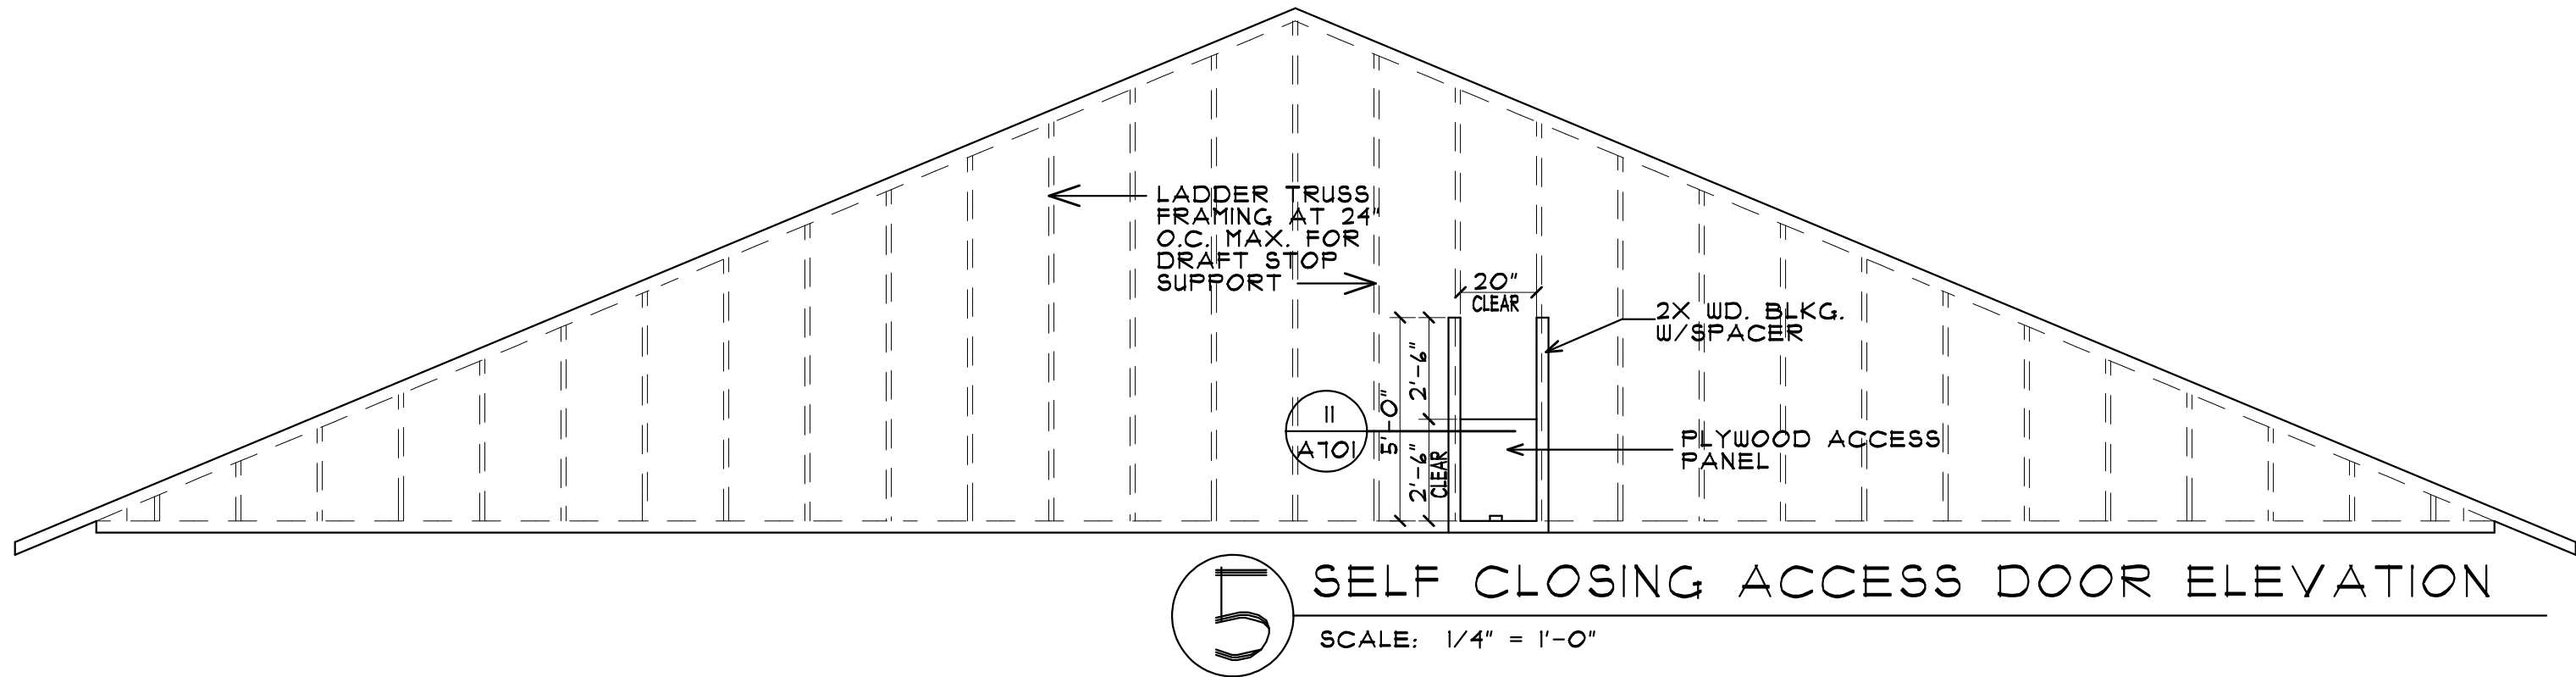

COLE GROUP ARCHITECTS LLC
214 Park Avenue South
Suite 102
Saint Cloud, MN 56301
(320) 654-6570
www.colegrouparchitects.com

DAVID J. MAUCHZAK
LICENSED ARCHITECT
STATE OF MINNESOTA
0711372

COLE GROUP ARCHITECTS, Inc. is a registered professional engineering firm. These plans are not to be reproduced, changed, or used in any form or manner whatsoever, without the express written consent of Cole Group Architects, Inc. The engineer's seal and signature are required for all plans. 

GENERAL CONTRACTOR:

RAM Buildings Inc.

PROPOSED BUILDING #5:

BIG LAKE CAR CONDOS

BIG LAKE, MN

REVISIONS COMMENTS	REVISIONS COMMENTS

Project No. 26030

Issue Date: AUGUST 3RD, 2026

Document Set: PERMIT SET

Plotted: 08-03-26

FILE: 26030P

COW: 2

A701